ALUMINUM PANEL RAILING

STYLE: 2 LINE PICKET

POST: 2" SQ. X 1/8"

TOP CAP: TC-1

PANEL STYLE: D

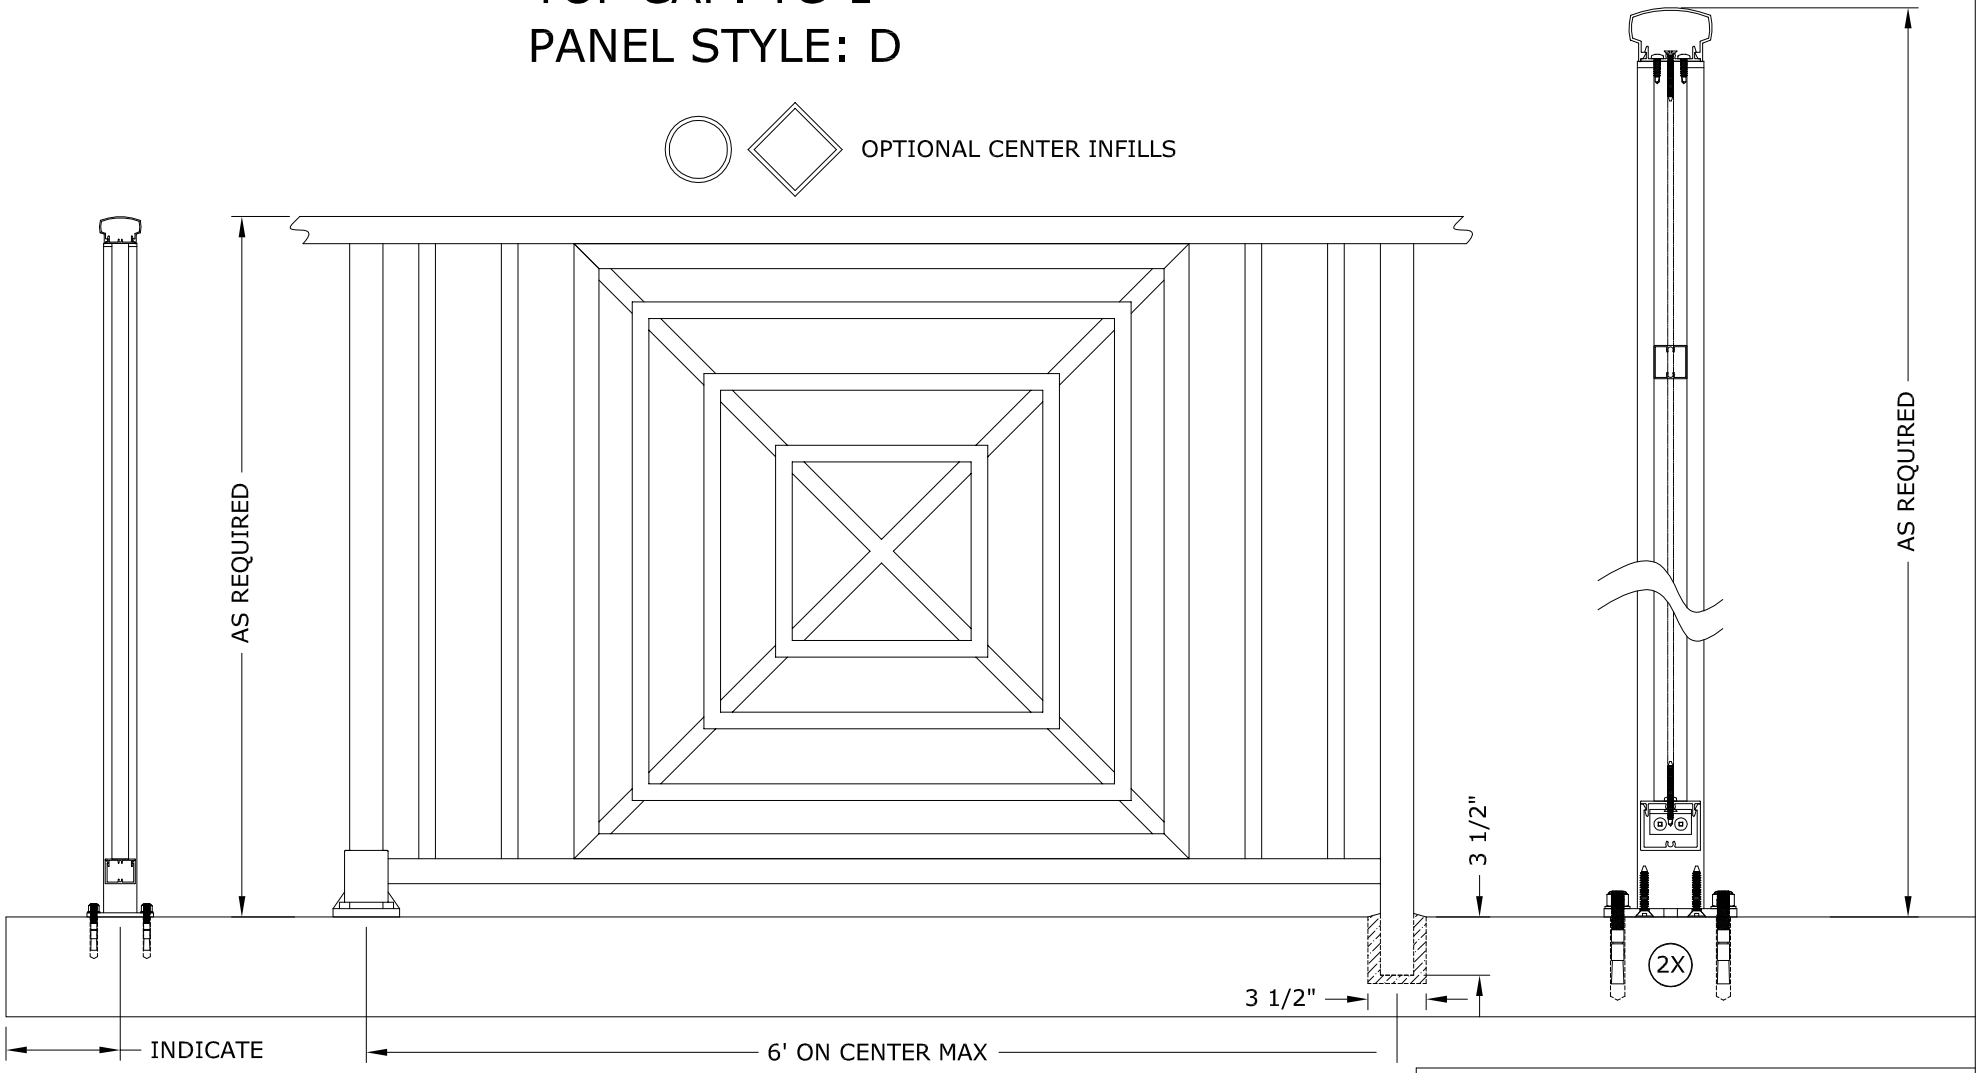

DRAWING FILE: DI2.2.TC1.dwg

RailingWorks™
Architectural Railing Systems by Nexan
1213 26th Street SW Cullman, AL 35055
1-888-739-6172 Fax: 256-739-6173
Email: sales@nexaninc.com
Web: www.nexaninc.com